NOTES

This drawing and design is for use soley in connection with the project described.

Use written dimensions only, do not scale.

This drawing and design is the copyright of Design and Construction Solutions Ltd
and must not be issued, loaned or copied without written consent.

All dimensions/setting out to be checked on site by the contractor before construction proceeds.

Drawing Status: P - Preliminary T - Tender C - Construction R - Record

Any discrepancy to be brought to the attention of Design and Construction Solutions Ltd.

Proposals subject to the following: Contract, Survey, Detailed Design, Local Authority Approval, Statutory Authority Approval and Public Utility Requirements.

This drawing is to read in conjunction with all construction status information revelent to the project.

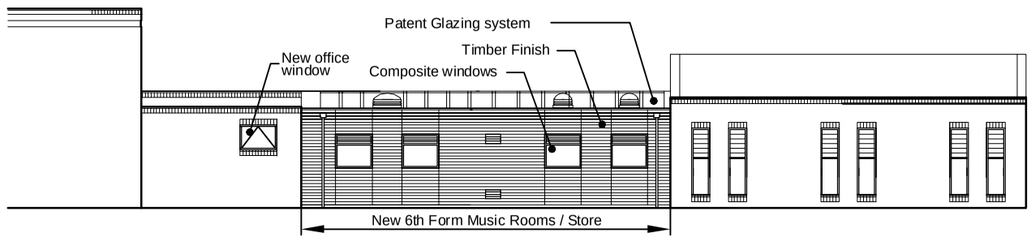

PROPOSED ELEVATION - 1/100

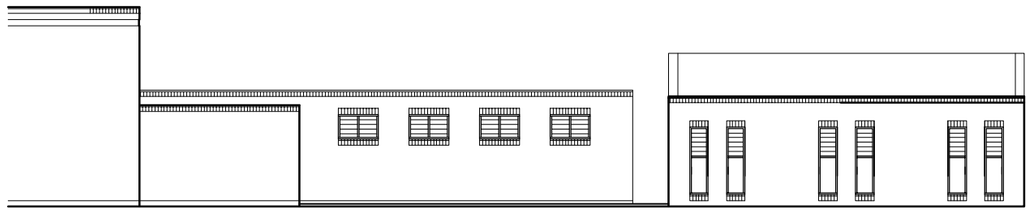

EXISTING ELEVATION - 1/200

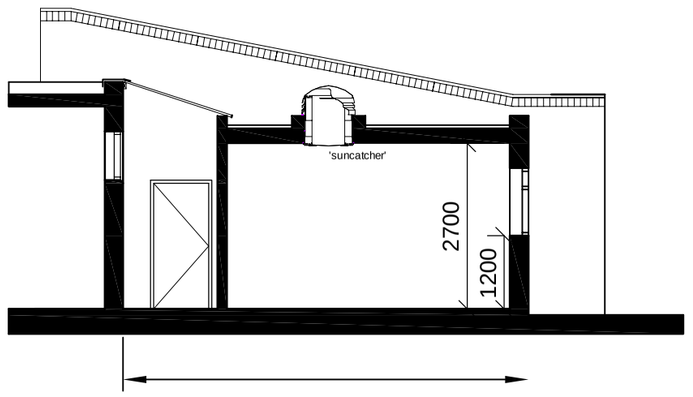

New 6th Form Music Rooms / Store

TYPICAL SECTION 1/100

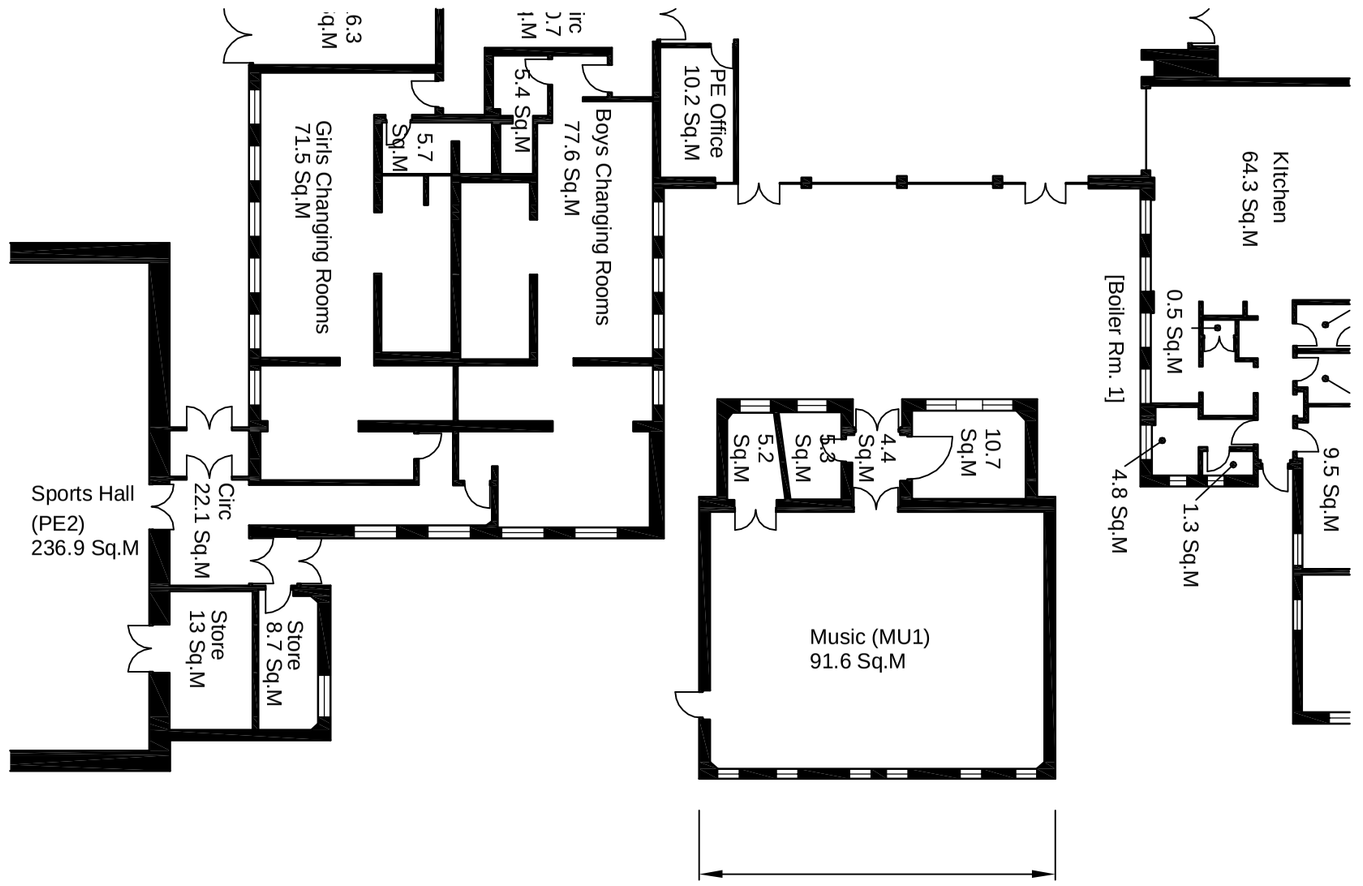

EXISTING PLAN - 1/200

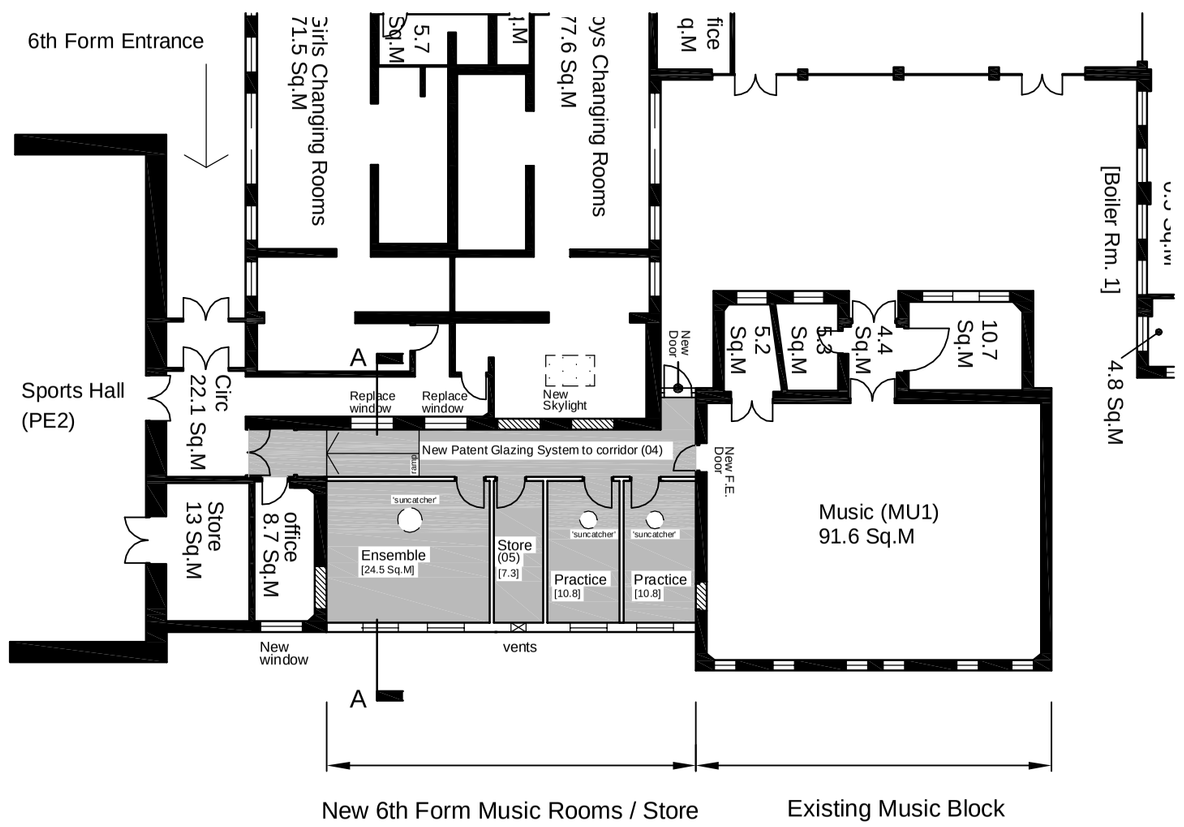

PROPOSED PLAN - 1/200
[GIA: 81 sq.m.]

Rev	Date	Description	Drw
B	05.02.07	Revise plan layout. Revise GIA to 81sq.m.	DCS
A	19.12.07	Add Suncatchers. Add Amend Section. Amend windows. Add attenuated ventilation louvres above windows.	DCS

DESIGN AND CONSTRUCTION SOLUTIONS LTD

Market Place Reepham Norwich NR10 4JJ | t. 01603 441008 | f. 01603 441008

A2 DRAWING

CLIENT: Reepham High School in partnership with CS		**DRAWN:** DCS
PROJECT: Reepham High School - Sixth Form Block		
DRAWING TITLE: 6th Form Music Rooms / Store - Plan, Elevations, Typical Section		
SCALE: 1:200, 1/100	**DATE:** 6 December 2007	**DRAWING NUMBER:** P/1530/007B